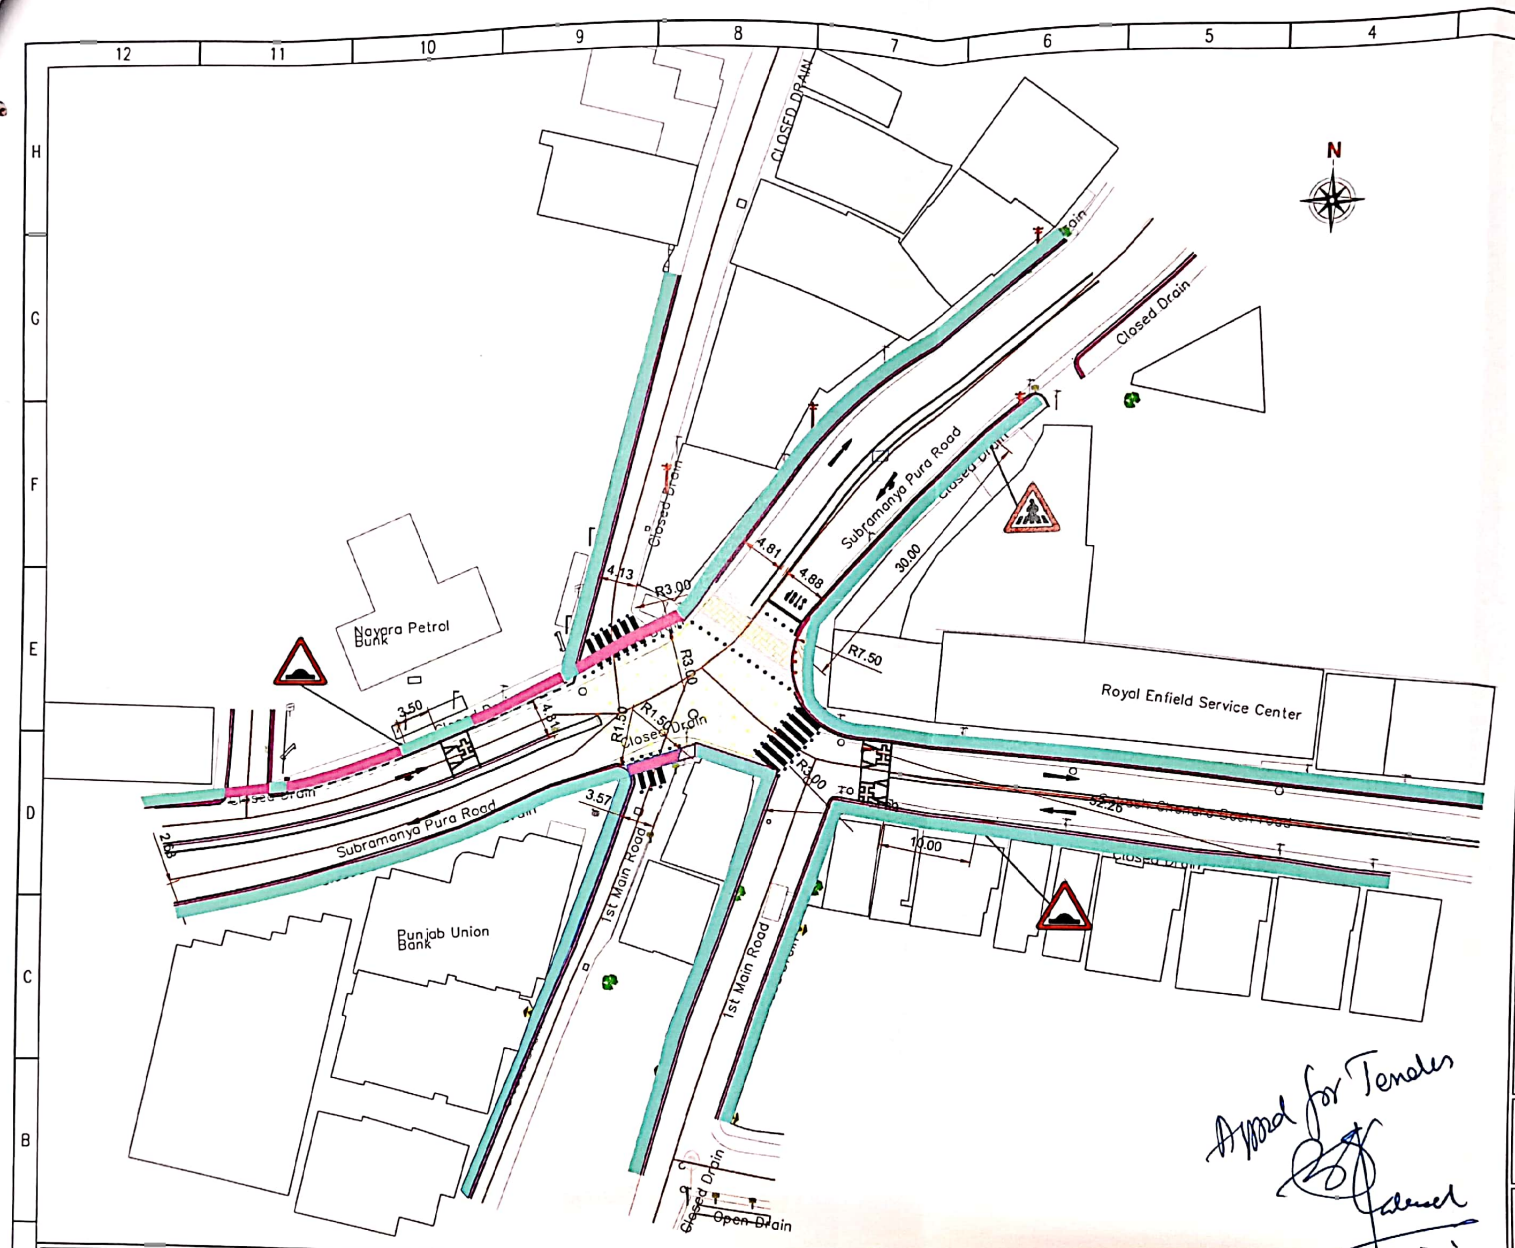

NOTES:

1. ALL DIMENSION ARE IN METERS, LEVELS IN METRES AND CHAINAGES IN KILOMETRES UNLESS OTHERWISE MENTIONED.
2. DIMENSION ARE NOT TO BE SCALED, ONLY WRITTEN DIMENSION SHALL BE FOLLOWED.
3. ALL DIMENSION & LEVELS TO BE VERIFIED AT SITE BEFORE EXECUTION.
4. TRAFFIC SIGN BOARDS ARE WITH REFERENCE TO IRC:67:2022
5. ROAD MARKING'S ARE WITH REFERENCE TO IRC:35:2015

LEGEND :-

- : PROPOSED CATEYES
- : PROPOSED BOLLARDS
- : PROPOSED HAND RAILING
- : PROPOSED FOOTPATH
- : PROPOSED RAMP
- : PROPOSED LANSCAPE
- : PROPOSED SIGNAGE
- : PROPOSED KERB
- : EDGE LANE MARKING
- : LANE MARKING
- : ACCESS LANE MARKING
- : EXISTING CENTER LINE
- : EXISTING FOOTPATH
- : EXISTING DRAIN

REVISION DETAILS	DATE	REV. NO

PURPOSE OF ISSUE: **TENDER**

CLIENT: **BRUHAT BENGALURU MAHANAGARA PALIKE.**

PROJECT TITLE: **BBMP JUNCTION IMPROVEMENT WORKS UNDER SURAKSHA-75**

DRAWING TITLE: **SUBHASH CHANDRA BOSE JUNCTION DETAILS**

DRAWING NUMBER: **BBMP/SZ/305/SBJ/01**

REVISION:	DATE:	SHEET NUMBER
R3	MAY 2024	SHT 01 of 01
DESIGNED: NH	DRAWN: MP	CHECKED: SK

CONSULTANT :
atlantis
#35/15, Ground Floor,
Langford Cross Road Bangalore-560 027.
admin@atlantis360.in

THIS DRAWING IS A COPYRIGHT OF atlantis IT IS NOT TO BE PRODUCED, COPIED, HANDED OVER TO THIRD PARTY OR USED FOR ANY PURPOSE OTHER THAN FOR WHICH IT IS INTENDED

ಕಾರ್ಯಪಾಲಕ ಅಭಿಯಂತರರು,
ರಮೂಸೌ - ರೋಡ್ ಇನ್‌ಫ್ರಾವಿಭಾಗ
ಬೃಹತ್ ಬೆಂಗಳೂರು ಮಹಾನಗರ ಪಾಲಿಕೆ

ಸಹಾಯಕ ಕಾರ್ಯಪಾಲಕ ಅಭಿಯಂತರರು,
ರಮೂಸೌ - ರೋಡ್ ಇನ್‌ಫ್ರಾವಿಭಾಗ
ಬೃಹತ್ ಬೆಂಗಳೂರು ಮಹಾನಗರ ಪಾಲಿಕೆ

SCALE: 1:500@A3
SHEET A3

Appd for Tenders

Scanned with OKEN Scanner

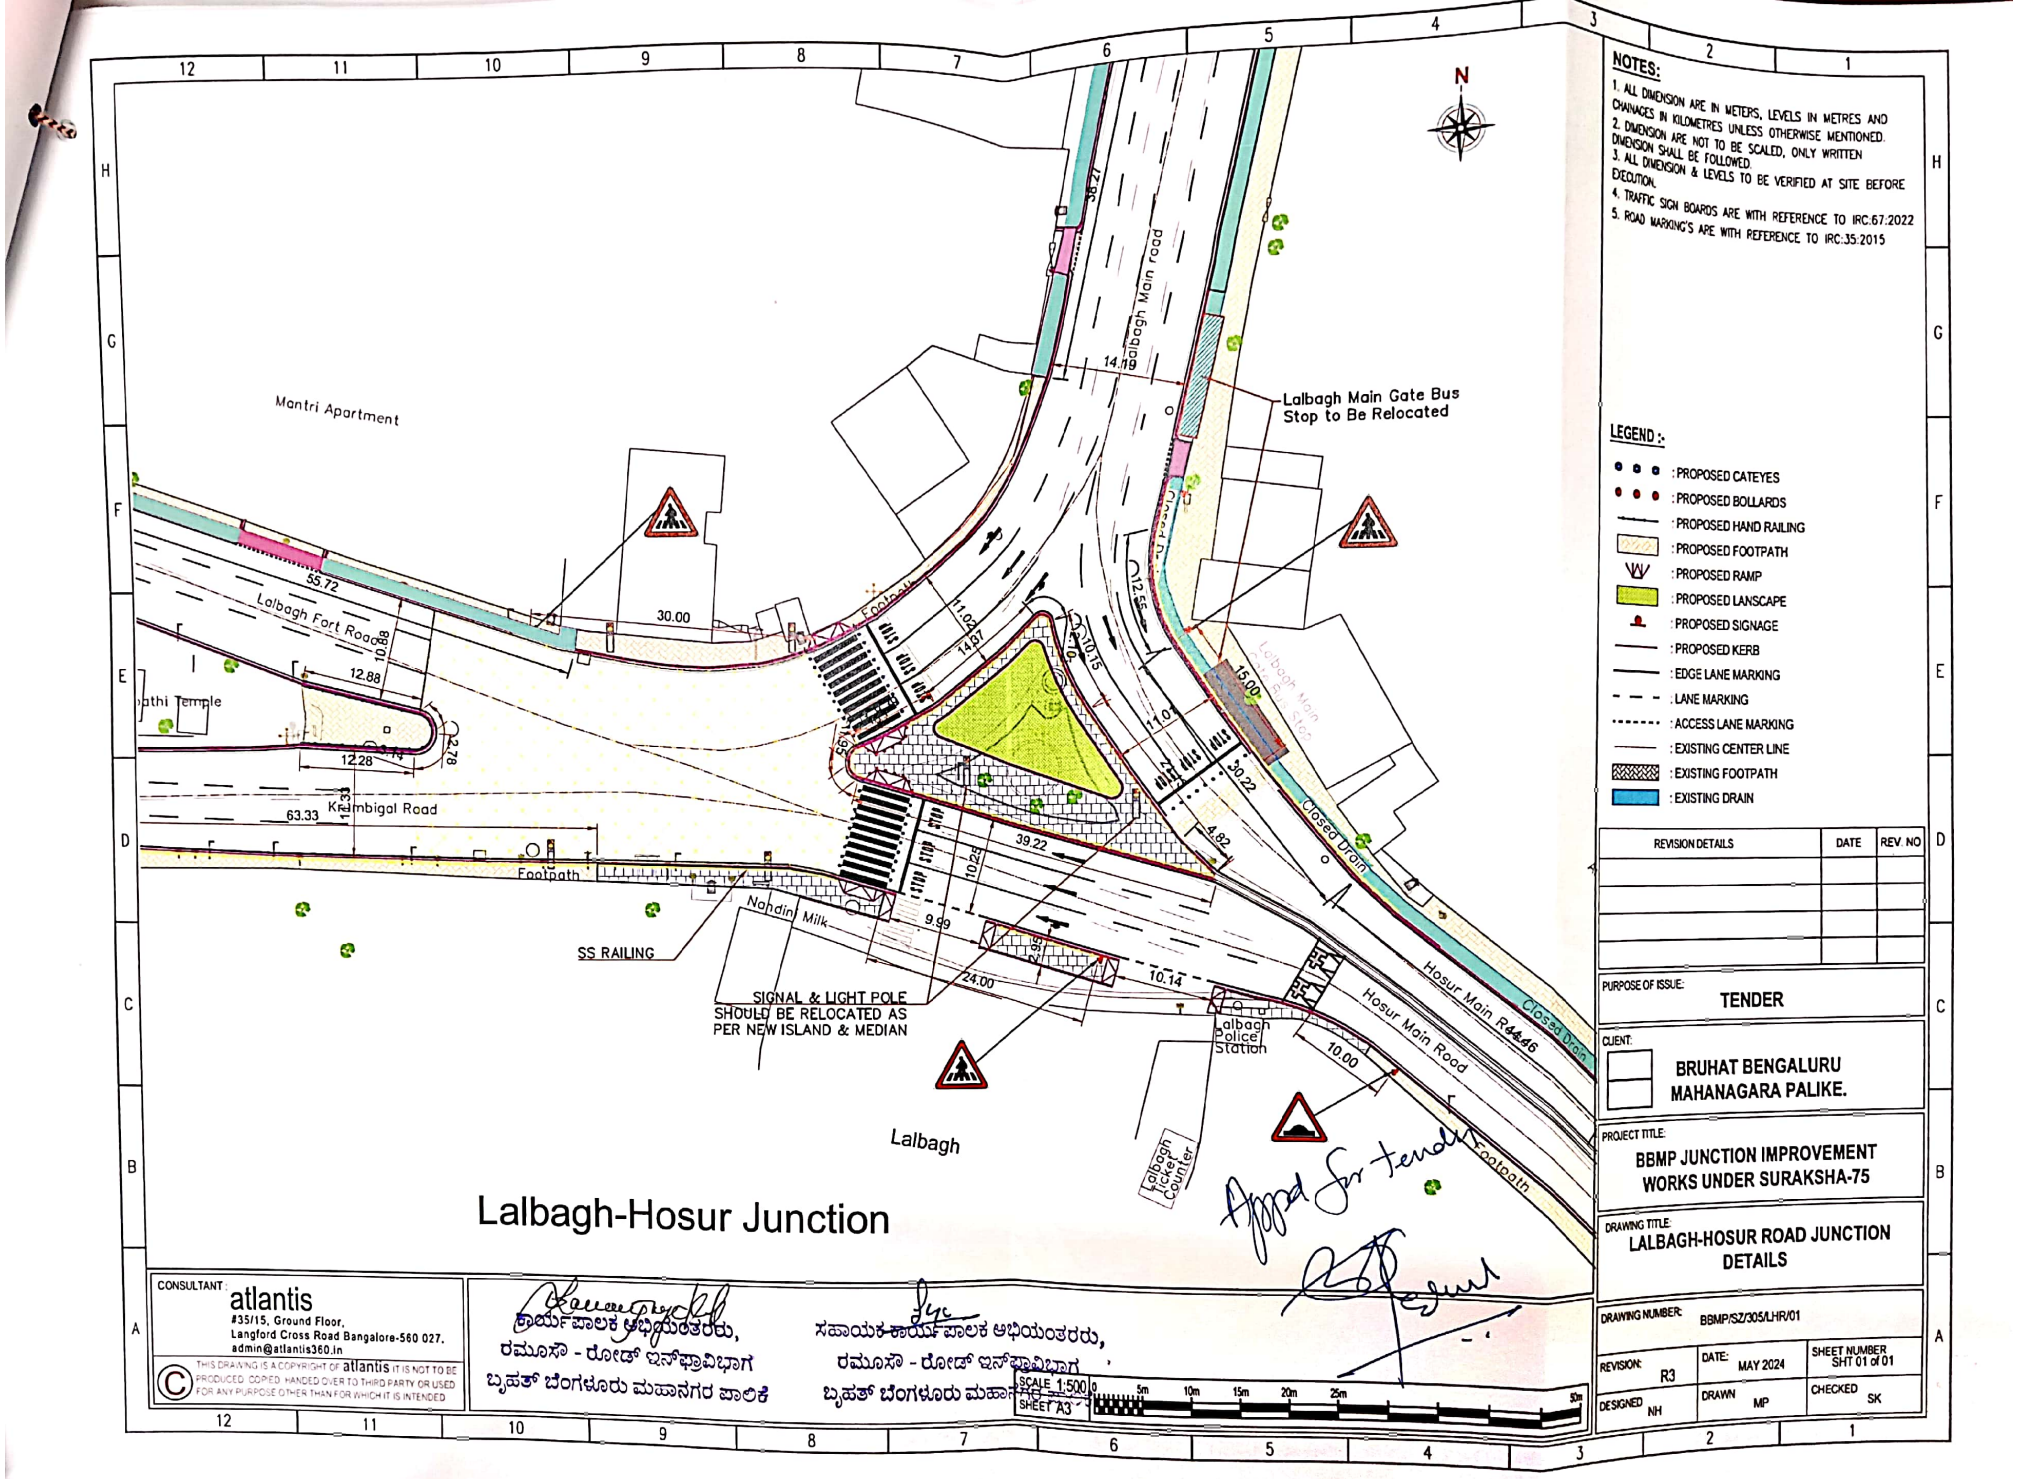

NOTES:

1. ALL DIMENSION ARE IN METERS, LEVELS IN METRES AND CHAINAGES IN KILOMETRES UNLESS OTHERWISE MENTIONED.
2. DIMENSION ARE NOT TO BE SCALED, ONLY WRITTEN DIMENSION SHALL BE FOLLOWED.
3. ALL DIMENSION & LEVELS TO BE VERIFIED AT SITE BEFORE EXECUTION.
4. TRAFFIC SIGN BOARDS ARE WITH REFERENCE TO IRC:67:2022
5. ROAD MARKING'S ARE WITH REFERENCE TO IRC:35:2015

LEGEND :-

- : PROPOSED CATEYES
- : PROPOSED BOLLARDS
- : PROPOSED HAND RAILING
- : PROPOSED FOOTPATH
- : PROPOSED RAMP
- : PROPOSED LANSCAPE
- : PROPOSED SIGNAGE
- : PROPOSED KERB
- : EDGE LANE MARKING
- : LANE MARKING
- : ACCESS LANE MARKING
- : EXISTING CENTER LINE
- : EXISTING FOOTPATH
- : EXISTING DRAIN

REVISION DETAILS	DATE	REV. NO

PURPOSE OF ISSUE: TENDER

CLIENT: BRUHAT BENGALURU MAHANAGARA PALIKE.

PROJECT TITLE: BBMP JUNCTION IMPROVEMENT WORKS UNDER SURAKSHA-75

DRAWING TITLE: LALBAGH-HOSUR ROAD JUNCTION DETAILS

DRAWING NUMBER: BBMP/SZ/305/LHR/01

REVISION: R3	DATE: MAY 2024	SHEET NUMBER SHT 01 of 01
DESIGNED NH	DRAWN MP	CHECKED SK

SCALE 1:500 SHEET A3

0 5m 10m 15m 20m 25m 50m

Appd for tender

CONSULTANT: atlantis
#35/15, Ground Floor,
Langford Cross Road Bangalore-560 027.
admin@atlantis360.in

© THIS DRAWING IS A COPYRIGHT OF atlantis IT IS NOT TO BE PRODUCED, COPIED, HANDED OVER TO THIRD PARTY OR USED FOR ANY PURPOSE OTHER THAN FOR WHICH IT IS INTENDED.

ಕಾರ್ಯಪಾಲಕ ಅಭಿಯಂತರರು,
ರಮೂಸೌ - ರೋಡ್ ಇನ್‌ಫ್ರಾವಿಭಾಗ
ಬೃಹತ್ ಬೆಂಗಳೂರು ಮಹಾನಗರ ಪಾಲಿಕೆ

ಸಹಾಯಕ ಕಾರ್ಯಪಾಲಕ ಅಭಿಯಂತರರು,
ರಮೂಸೌ - ರೋಡ್ ಇನ್‌ಫ್ರಾವಿಭಾಗ
ಬೃಹತ್ ಬೆಂಗಳೂರು ಮಹಾನಗರ ಪಾಲಿಕೆ

Scanned with OKEN Scanner

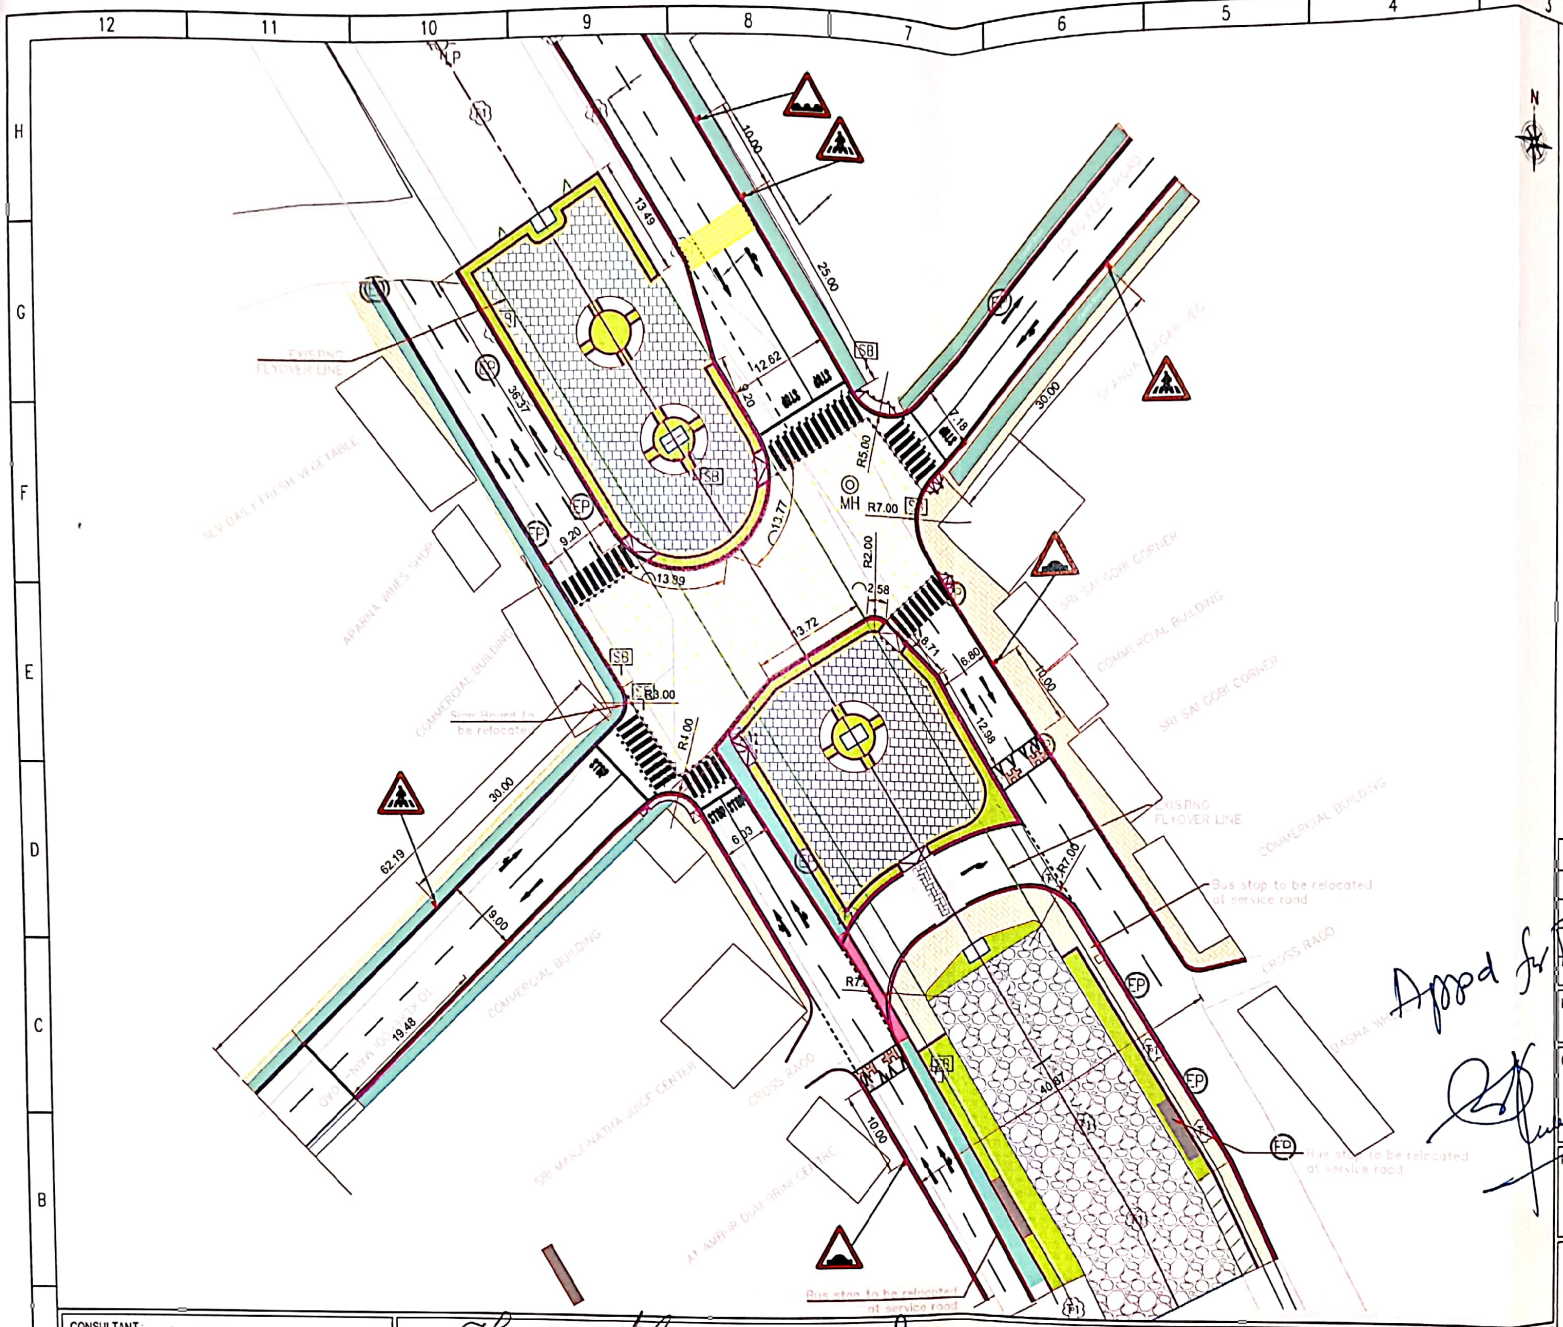

NOTES:

1. ALL DIMENSION ARE IN METERS, LEVELS IN METRES AND CHAINAGES IN KILOMETRES UNLESS OTHERWISE MENTIONED.
2. DIMENSION ARE NOT TO BE SCALED, ONLY WRITTEN DIMENSION SHALL BE FOLLOWED.
3. ALL DIMENSION & LEVELS TO BE VERIFIED AT SITE BEFORE EXECUTION.
4. TRAFFIC SIGN BOARDS ARE WITH REFERENCE TO IRC.67.2022
5. ROAD MARKING'S ARE WITH REFERENCE TO IRC:35.2015

LEGEND :-

- : PROPOSED CATEYES
- : PROPOSED BOLLARDS
- : PROPOSED HAND RAILING
- : PROPOSED FOOTPATH
- : PROPOSED RAMP
- : PROPOSED LANSCAPE
- : PROPOSED SIGNAGE
- : PROPOSED KERB
- : EDGE LANE MARKING
- : LANE MARKING
- : ACCESS LANE MARKING
- : EXISTING CENTER LINE
- : EXISTING FOOTPATH
- : EXISTING DRAIN

REVISION DETAILS	DATE	REV. NO

Appd for Tender

PURPOSE OF ISSUE: **TENDER**

CLIENT: **BRUHAT BENGALURU MAHANAGARA PALIKE.**

PROJECT TITLE: **BBMP JUNCTION IMPROVEMENT WORKS UNDER SURAKSHA-75**

DRAWING TITLE: **NANDI LINK JUNCTION DETAILS**

DRAWING NUMBER: BBMP/JNI-S75/NLJ/JN/01

REVISION	DATE	SHEET NUMBER
R3	MAY 2024	SHT 01 OF 01
DESIGNED: NH	DRAWN: MP	CHECKED: SK

CONSULTANT: atlantis
#35/15, Ground Floor,
Langford Cross Road Bangalore-560 027.
admin@atlantis360.in

© THIS DRAWING IS A COPYRIGHT OF atlantis IT IS NOT TO BE PRODUCED, COPIED, HANDED OVER TO THIRD PARTY OR USED FOR ANY PURPOSE OTHER THAN FOR WHICH IT IS INTENDED.

ಕಾರ್ಯಪಾಲಕ ಅಭಿಯಂತರರು,
ರಮೂಸೌ - ರೋಡ್ ಇನ್‌ಫ್ರಾವಿಭಾಗ
ಬೃಹತ್ ಬೆಂಗಳೂರು ಮಹಾನಗರ ಪಾಲಿಕೆ

ಸಹಾಯಕ ಕಾರ್ಯಪಾಲಕ ಅಭಿಯಂತರರು,
ರಮೂಸೌ - ರೋಡ್ ಇನ್‌ಫ್ರಾವಿಭಾಗ
ಬೃಹತ್ ಬೆಂಗಳೂರು ಮಹಾನಗರ ಪಾಲಿಕೆ

SCALE 1:500 0 5m 10m 15m 20m 25m 30m

Scanned with OKEN Scanner

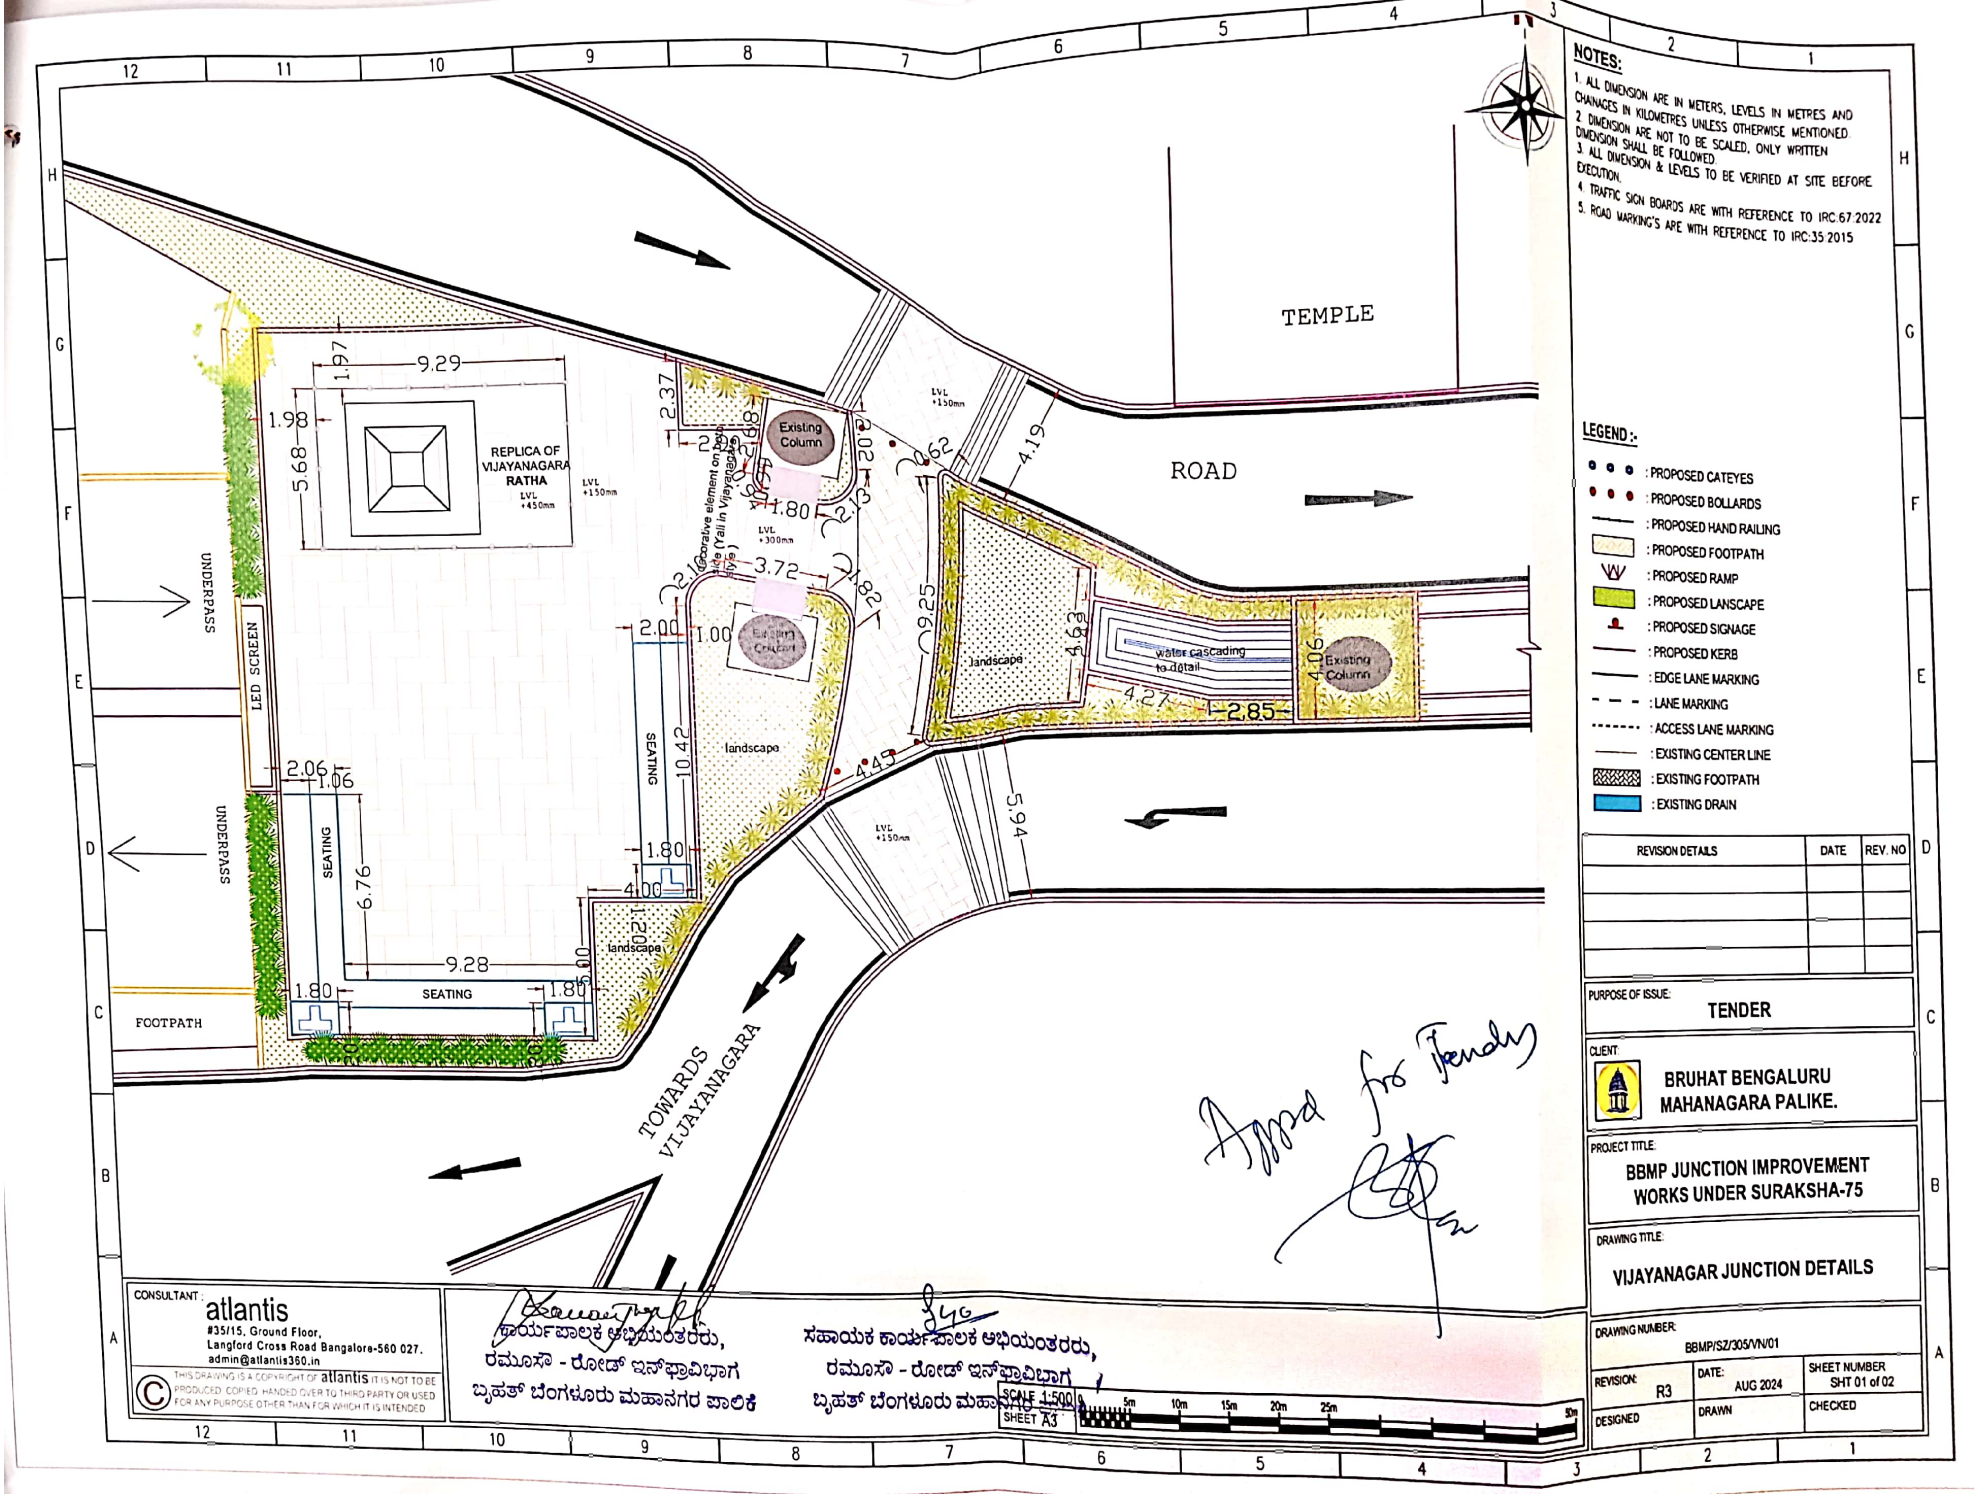
TEMPLE
ROAD
REPLICA OF VIJAYANAGARA RATHA
LVL +450mm
LVL +150mm
LVL +300mm
LVL +150mm
Existing Column
Existing Column
Existing Column
Decorative element on both side (Wall in Vijayanagara style)
UNDERPASS
LED SCREEN
UNDERPASS
FOOTPATH
SEATING
SEATING
SEATING
landscape
landscape
landscape
water cascading to detail
TOWARDS VIJAYANAGARA
9.29
1.97
1.98
5.68
2.37
2.68
1.80
2.13
3.72
2.82
2.00
1.00
10.42
2.06
1.06
6.76
1.80
4.00
9.28
1.80
1.80
9.25
4.53
4.27
2.85
4.06
4.19
0.62
4.45
5.94
NOTES:
1. ALL DIMENSION ARE IN METERS, LEVELS IN METRES AND CHAINAGES IN KILOMETRES UNLESS OTHERWISE MENTIONED.
2. DIMENSION ARE NOT TO BE SCALED, ONLY WRITTEN DIMENSION SHALL BE FOLLOWED.
3. ALL DIMENSION & LEVELS TO BE VERIFIED AT SITE BEFORE EXECUTION.
4. TRAFFIC SIGN BOARDS ARE WITH REFERENCE TO IRC:67:2022
5. ROAD MARKING'S ARE WITH REFERENCE TO IRC:35:2015
LEGEND :-
: PROPOSED CATEYES
: PROPOSED BOLLARDS
: PROPOSED HAND RAILING
: PROPOSED FOOTPATH
: PROPOSED RAMP
: PROPOSED LANSCAPE
: PROPOSED SIGNAGE
: PROPOSED KERB
: EDGE LANE MARKING
: LANE MARKING
: ACCESS LANE MARKING
: EXISTING CENTER LINE
: EXISTING FOOTPATH
: EXISTING DRAIN
REVISION DETAILS
DATE
REV. NO
PURPOSE OF ISSUE:
TENDER
CLIENT:
BRUHAT BENGALURU MAHANAGARA PALIKE.
PROJECT TITLE:
BBMP JUNCTION IMPROVEMENT WORKS UNDER SURAKSHA-75
DRAWING TITLE:
VIJAYANAGAR JUNCTION DETAILS
DRAWING NUMBER:
BBMP/SZ/305/VN/01
REVISION: R3
DATE: AUG 2024
SHEET NUMBER SHT 01 of 02
DESIGNED
DRAWN
CHECKED
CONSULTANT :
atlantis
#35/15, Ground Floor,
Langford Cross Road Bangalore-560 027.
admin@atlantis360.in
THIS DRAWING IS A COPYRIGHT OF atlantis IT IS NOT TO BE PRODUCED, COPIED, HANDED OVER TO THIRD PARTY OR USED FOR ANY PURPOSE OTHER THAN FOR WHICH IT IS INTENDED
ಕಾರ್ಯಪಾಲಕ ಅಭಿಯಂತರರು,
ರಮೂಸೌ - ರೋಡ್ ಇನ್‌ಫ್ರಾವಿಭಾಗ
ಬೃಹತ್ ಬೆಂಗಳೂರು ಮಹಾನಗರ ಪಾಲಿಕೆ
ಸಹಾಯಕ ಕಾರ್ಯಪಾಲಕ ಅಭಿಯಂತರರು,
ರಮೂಸೌ - ರೋಡ್ ಇನ್‌ಫ್ರಾವಿಭಾಗ
ಬೃಹತ್ ಬೆಂಗಳೂರು ಮಹಾನಗರ ಪಾಲಿಕೆ
SCALE 1:500
SHEET A3
0 5m 10m 15m 20m 25m 30m
Appd for Tendy